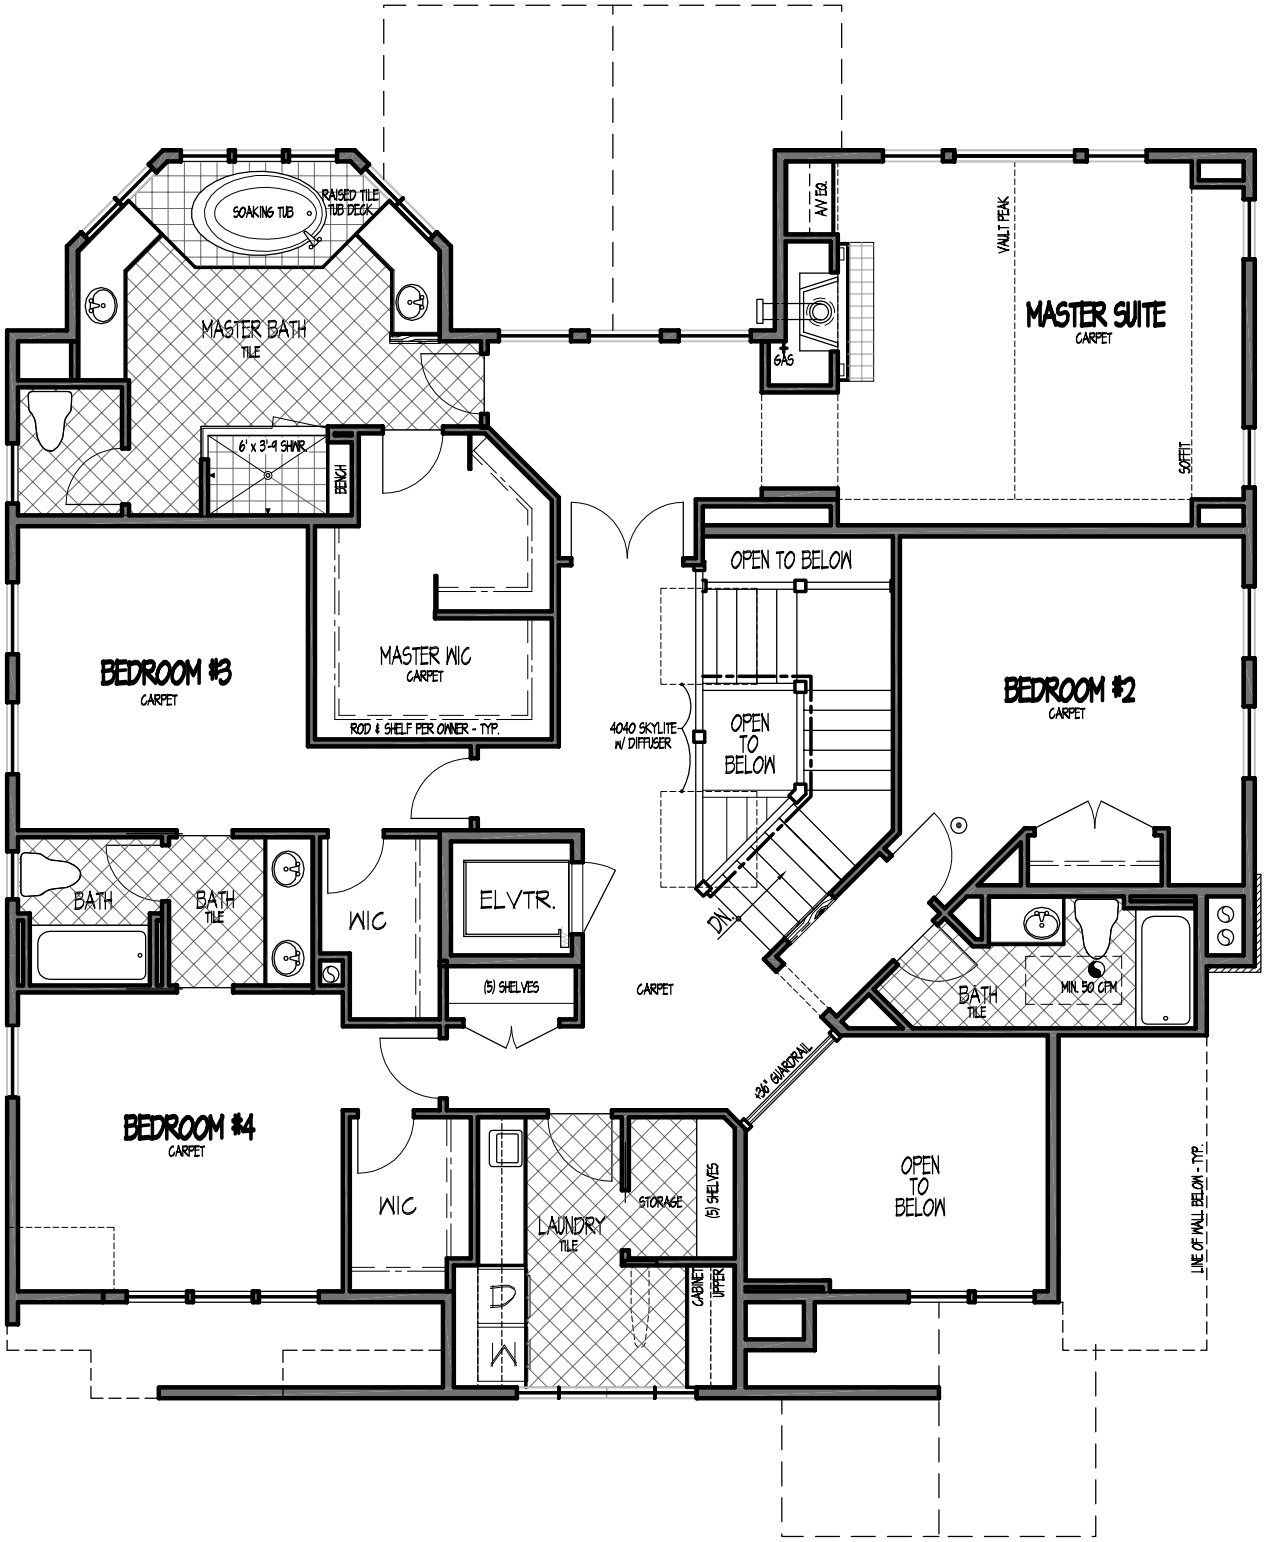
SOAKING TUB
RAISED TILE TUB DECK
MASTER BATH
TILE
6' x 3'-9 SHWR.
BENCH
A/V EQ.
GAS
VAULT PEAK
MASTER SUITE
CARPET
SOFFIT
OPEN TO BELOW
BEDROOM #3
CARPET
MASTER WIC
CARPET
ROD & SHELF PER OWNER - TYP.
4040 SKYLITE W/ DIFFUSER
OPEN TO BELOW
BEDROOM #2
CARPET
BATH
BATH
TILE
WIC
ELVTR.
(5) SHELVES
CARPET
DN
BATH
TILE
MIN. 50 CFM
36" GUARDRAIL
BEDROOM #4
CARPET
WIC
LAUNDRY
TILE
STORAGE
(5) SHELVES
CABINET UPPER
D
W
OPEN TO BELOW
LINE OF WALL BELOW - TYP.

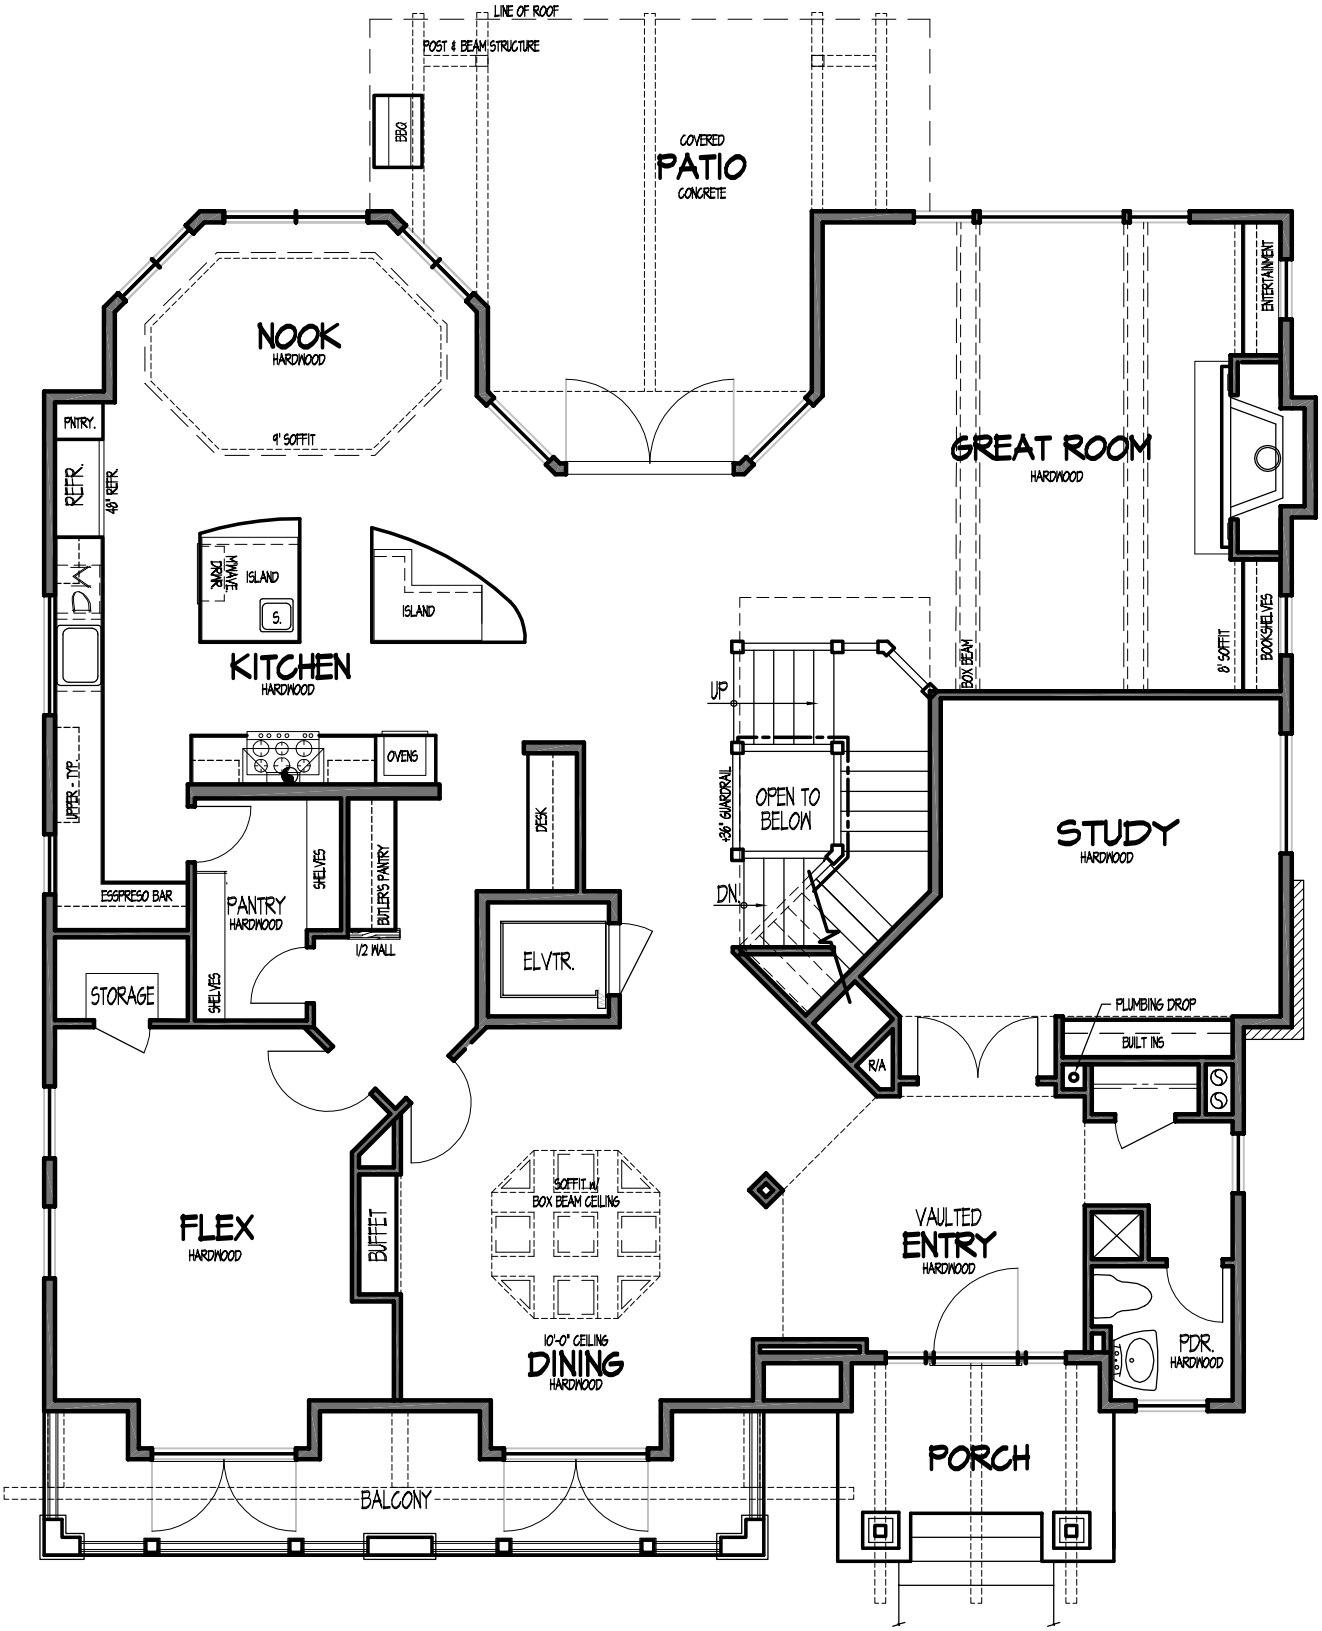
LINE OF ROOF
POST & BEAM STRUCTURE
BBQ
COVERED
PATIO
CONCRETE
NOOK
HARDWOOD
9' SOFFIT
PNTRY.
REFR.
48" REFR.
W.D.
ISLAND
PRIVATE DOOR
S.
ISLAND
KITCHEN
HARDWOOD
UPPER - TYP.
OVENS
ESSPRESO BAR
PANTRY
HARDWOOD
SHELVES
BUTLER'S PANTRY
1/2 WALL
STORAGE
SHELVES
DESK
ELVTR.
FLEX
HARDWOOD
BUFFET
SOFFIT W/
BOX BEAM CEILING
10'-0" CEILING
DINING
HARDWOOD
BALCONY
UP
DN.
36" GUARDRAIL
OPEN TO
BELOW
R/A
GREAT ROOM
HARDWOOD
BOX BEAM
ENTERTAINMENT
8' SOFFIT
BOOKSHELVES
STUDY
HARDWOOD
PLUMBING DROP
BUILT INS
VAULTED
ENTRY
HARDWOOD
PDR.
HARDWOOD
PORCH

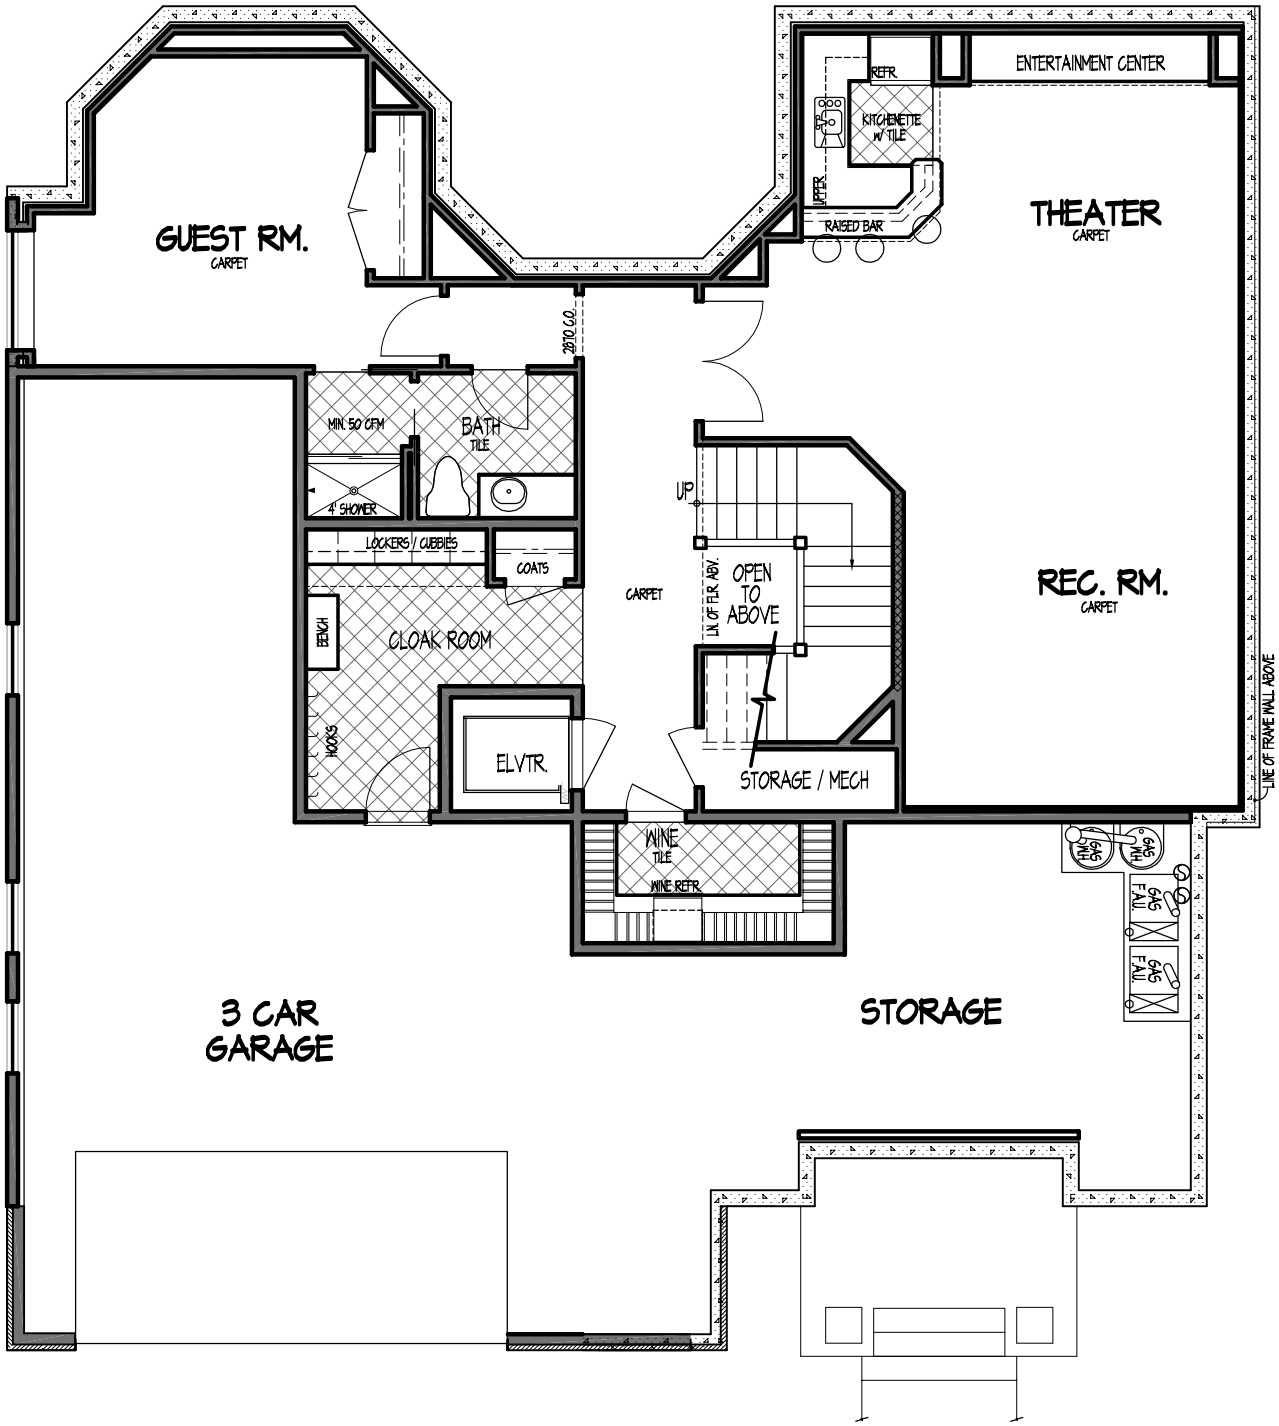
GUEST RM.
CARPET
ENTERTAINMENT CENTER
REFR.
KITCHENETTE W/ TILE
UPPER
RAISED BAR
THEATER
CARPET
2870 C.O.
MIN. 50 CFM
BATH
TILE
4' SHOWER
LOCKERS / CUBBIES
COATS
BENCH
CLOAK ROOM
HOOKS
ELVTR.
CARPET
UP
LN. OF FLR. ABV.
OPEN TO ABOVE
STORAGE / MECH
REC. RM.
CARPET
LINE OF FRAME WALL ABOVE
WINE
TILE
WINE REFR.
GAS HTR.
GAS HTR.
GAS F.A.U.
GAS F.A.U.
3 CAR GARAGE
STORAGE